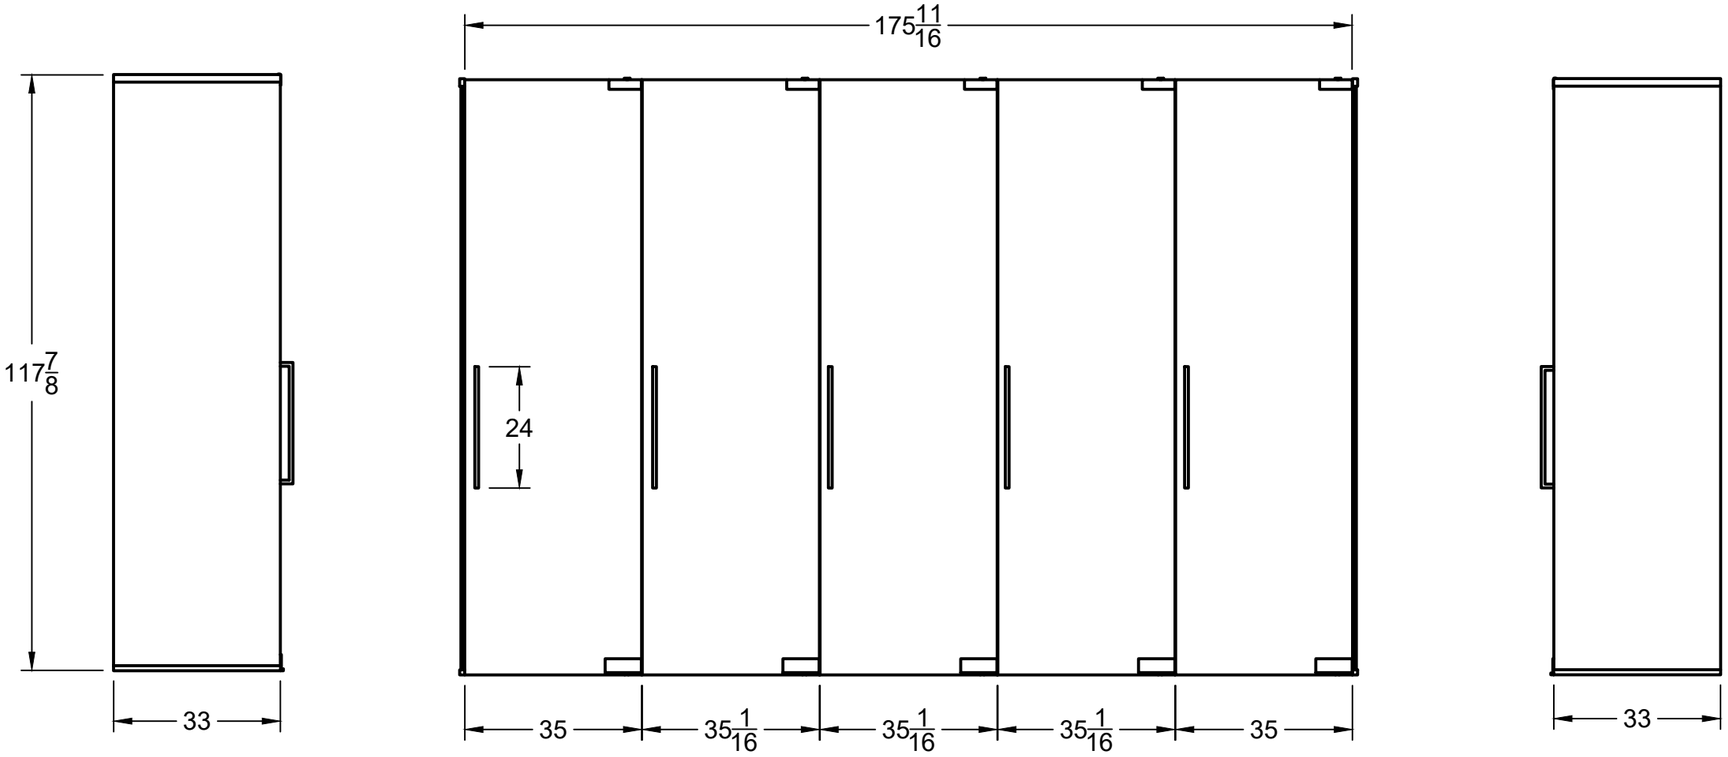

A Crystal Glass & Mirror

PROJECT
A Crystal Glass & Mirror LLC

TITLE
Wine Cellar East Brickell

APPROVED	SIZE	CODE	DWG NO		REV
CHECKED	B				
DRAWN David Zoque 12/11/2024	SCALE 1:30	WEIGHT		SHEET 1/1	