

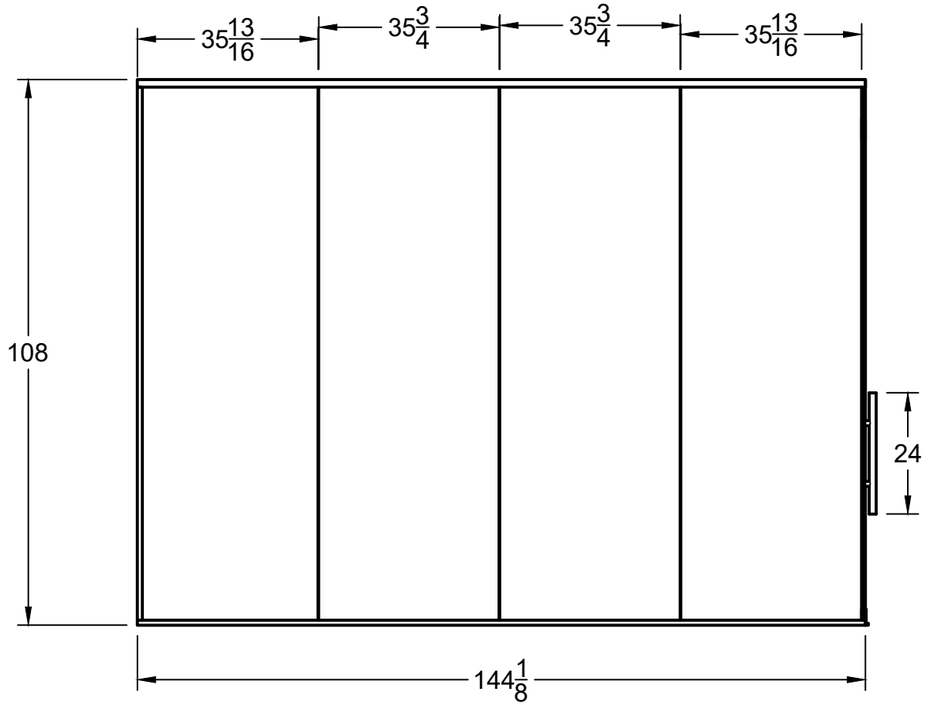


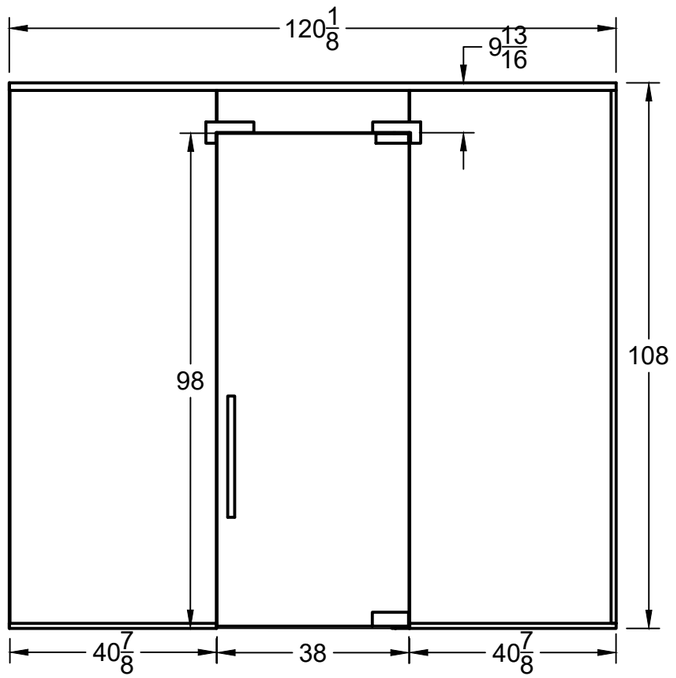

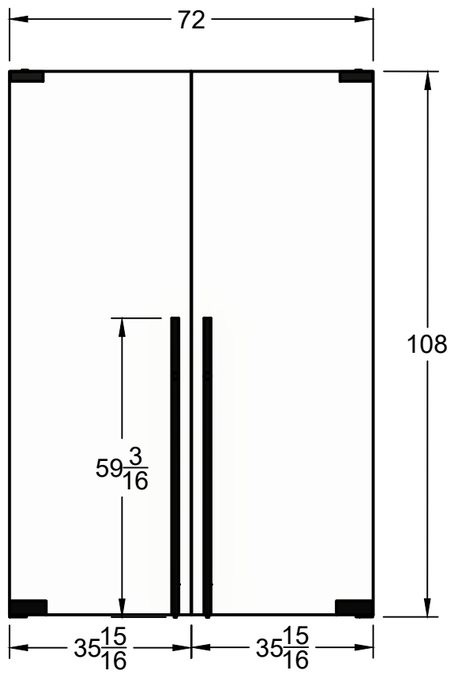

A Crystal Glass & Mirror

PROJECT
A Crystal Glass & Mirror LLC

TITLE
1301 N. Congress Boyton

APPROVED	SIZE	CODE	DWG NO	REV
CHECKED	B			
DRAWN David Zoque 29/07/2024	SCALE 1:30	WEIGHT	SHEET 1/1	