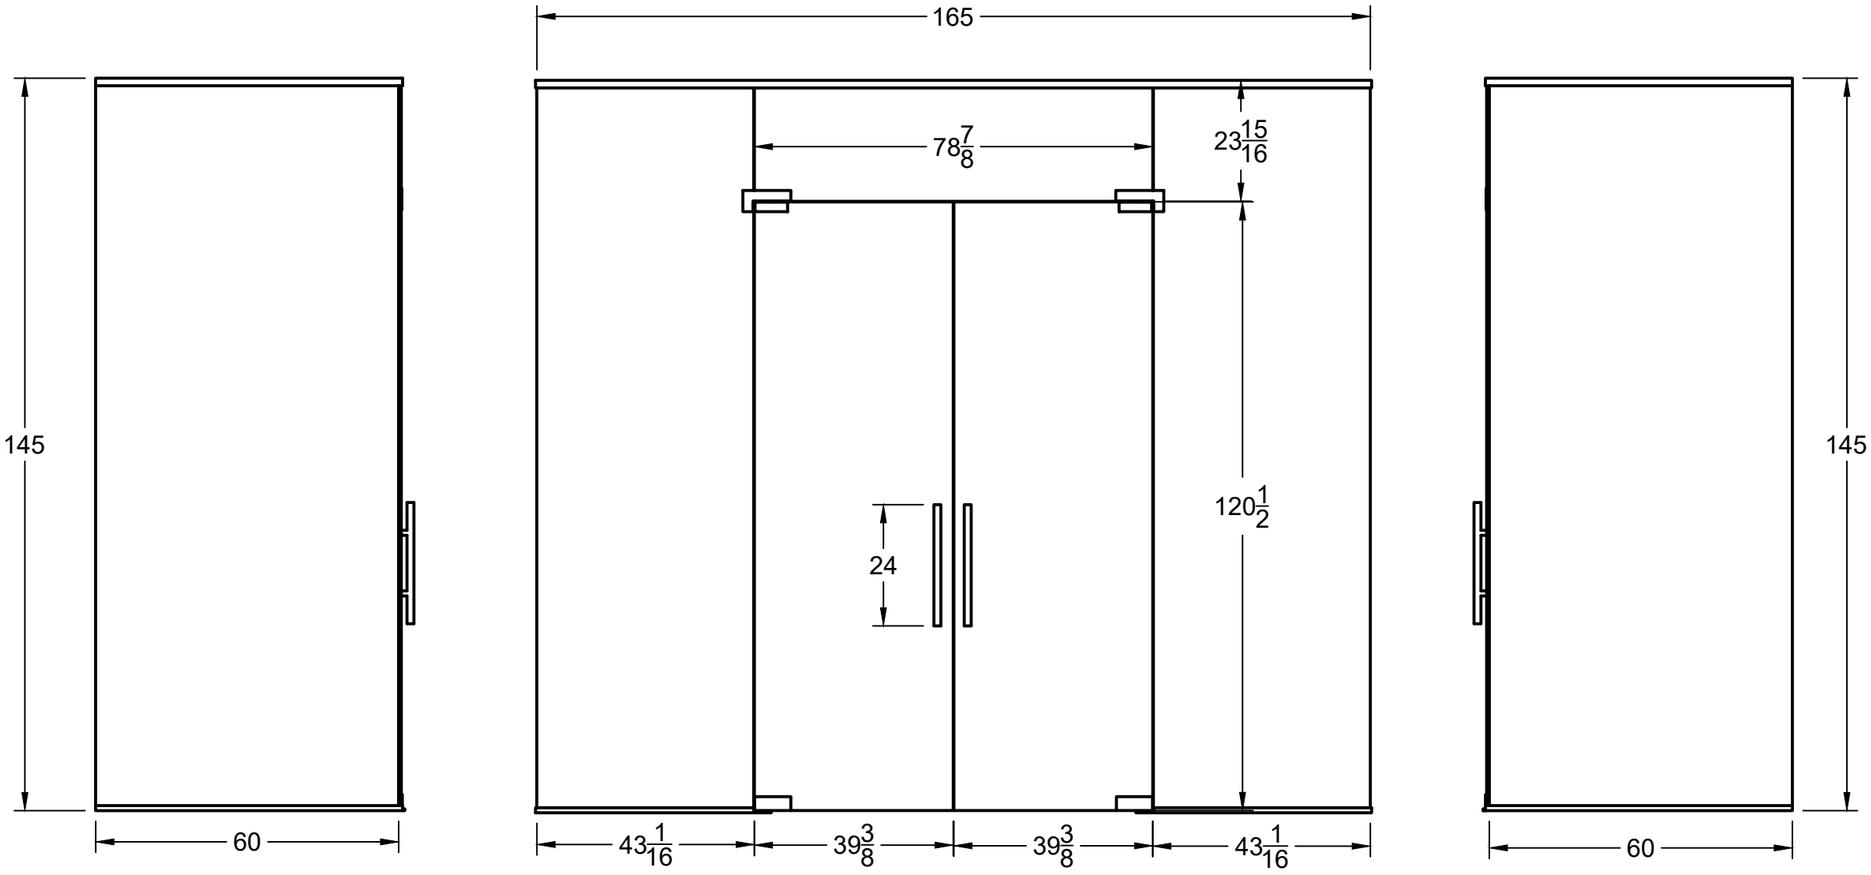

A Crystal Glass & Mirror

PROJECT
A Crystal Glass & Mirror LLC

TITLE
11 Kendall Gazebo

APPROVED	SIZE	CODE	DWG NO	REV
CHECKED	B			
DRAWN David Zoque 12/12/2024	SCALE 1:30	WEIGHT	SHEET 1/1	